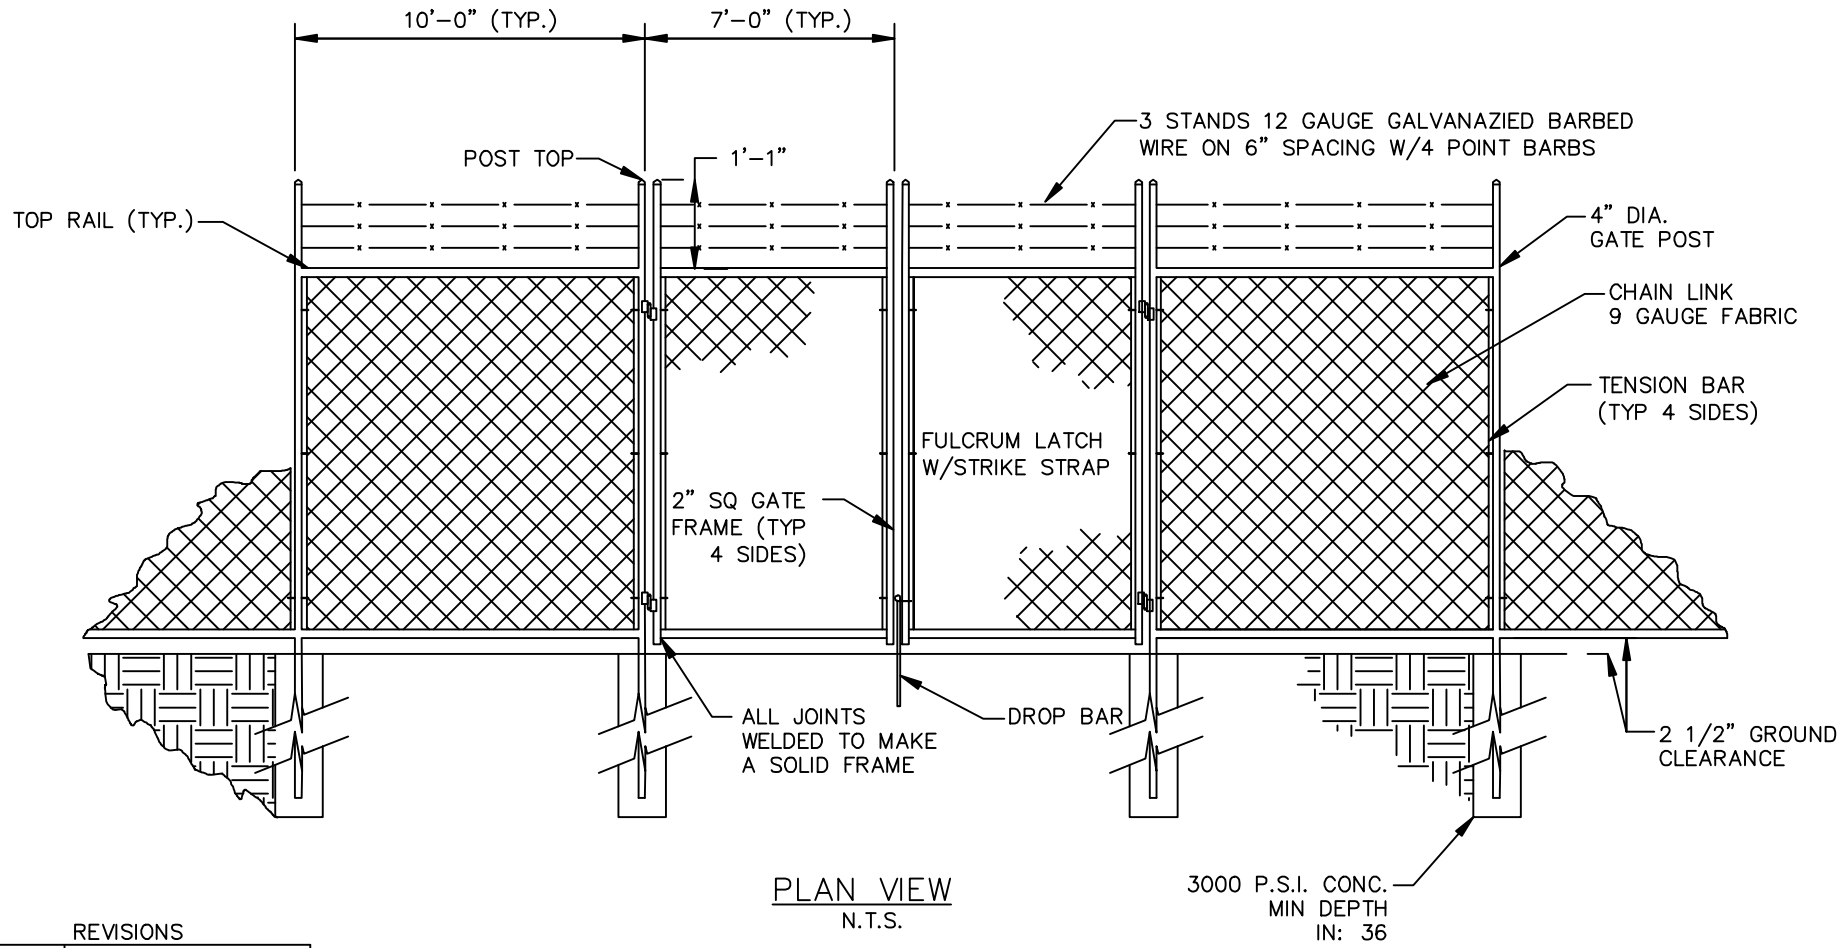

PLAN VIEW
N.T.S.

REVISIONS

NO.	DATE	DESCRIPTION

YORK COUNTY ENGINEERING STANDARDS

TYPICAL PUMP STATION
DOUBLE SWING GATE & FENCE

STD. NO. 13.08

DATE 08/07