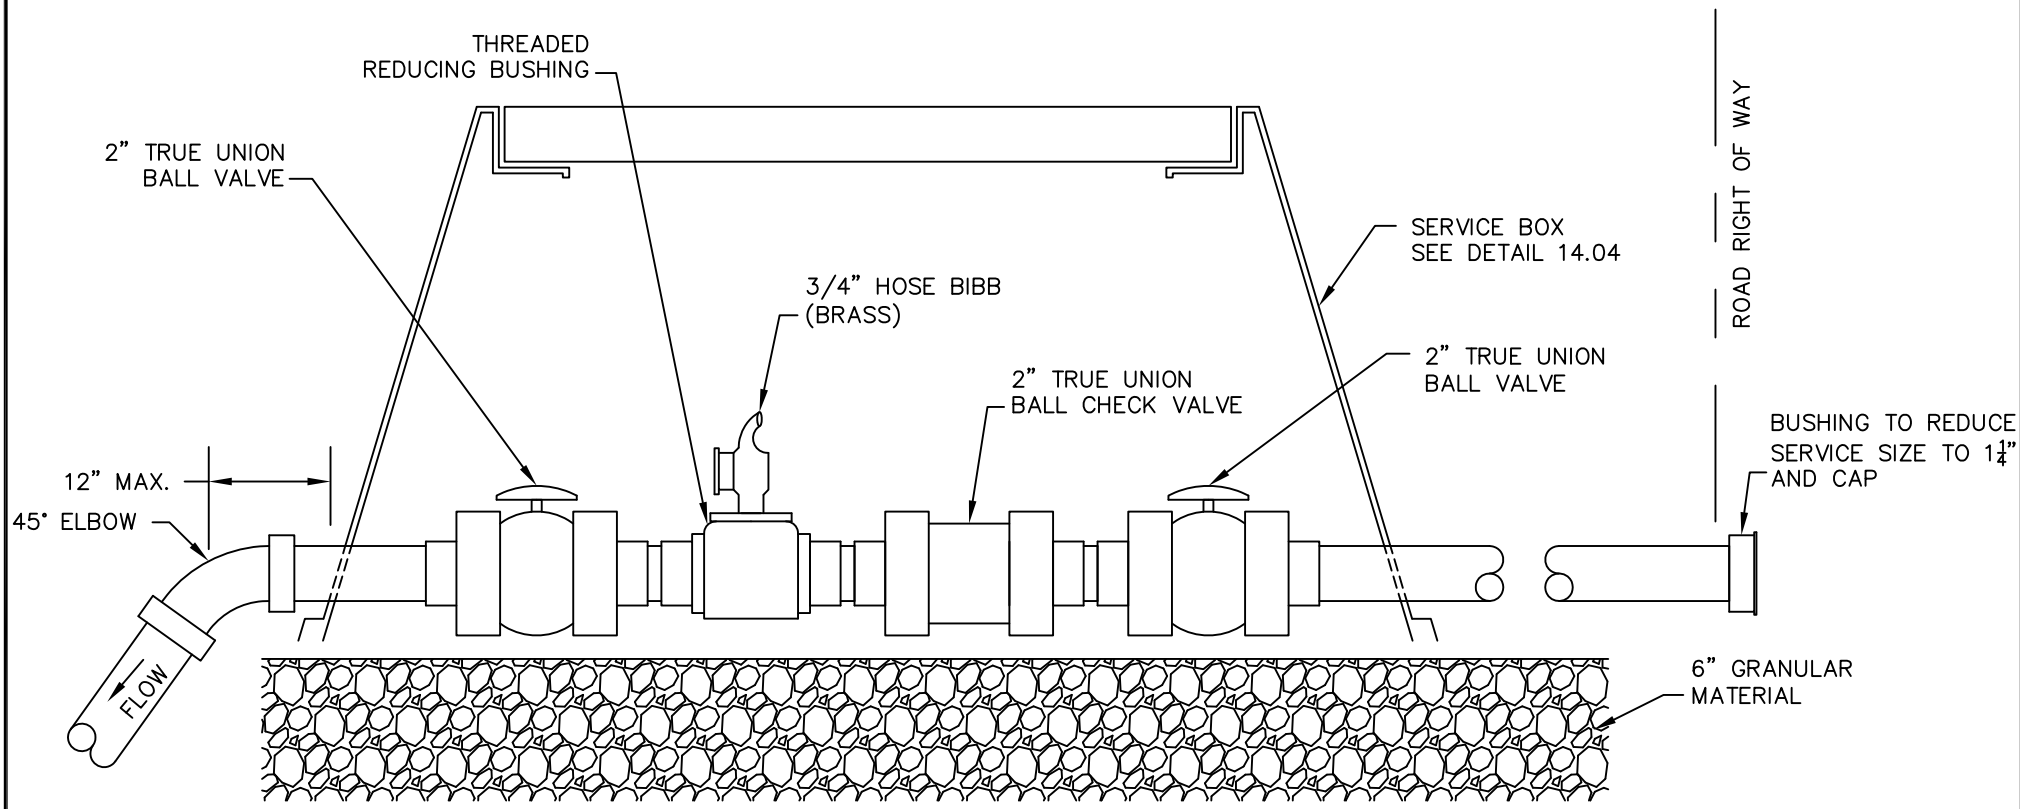

ELEVATION
N.T.S.

REVISIONS

NO.	DATE	DESCRIPTION
1	3/12	VALVE SIZE

YORK COUNTY ENGINEERING STANDARDS

LOW–PRESSURE SEWER
SERVICE CONNECTION

STD. NO. 14.03

DATE 10/06