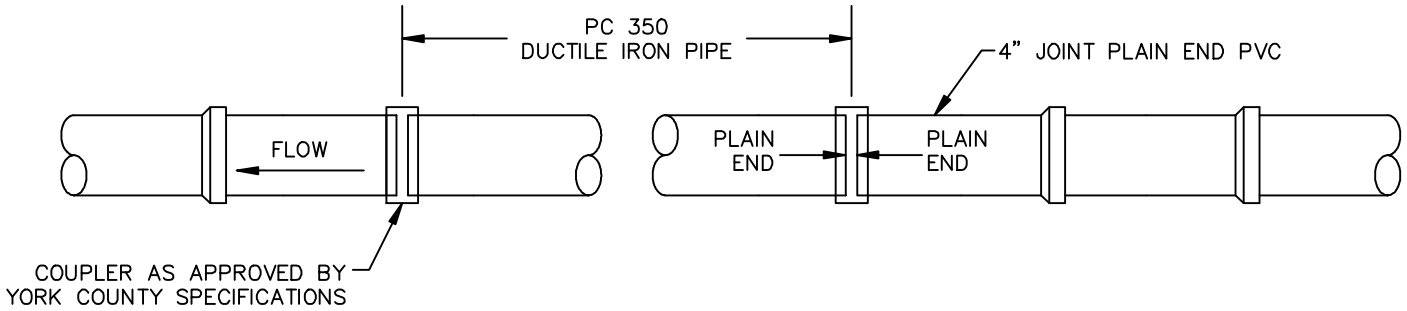

PLAN VIEW
N.T.S.

REVISIONS

NO.	DATE	DESCRIPTION
NO.	8/08	CHANGE NOTE

YORK COUNTY ENGINEERING STANDARDS	CONNECTION PVC TO DUCTILE IRON	STD. NO. 15.08 DATE 09/06